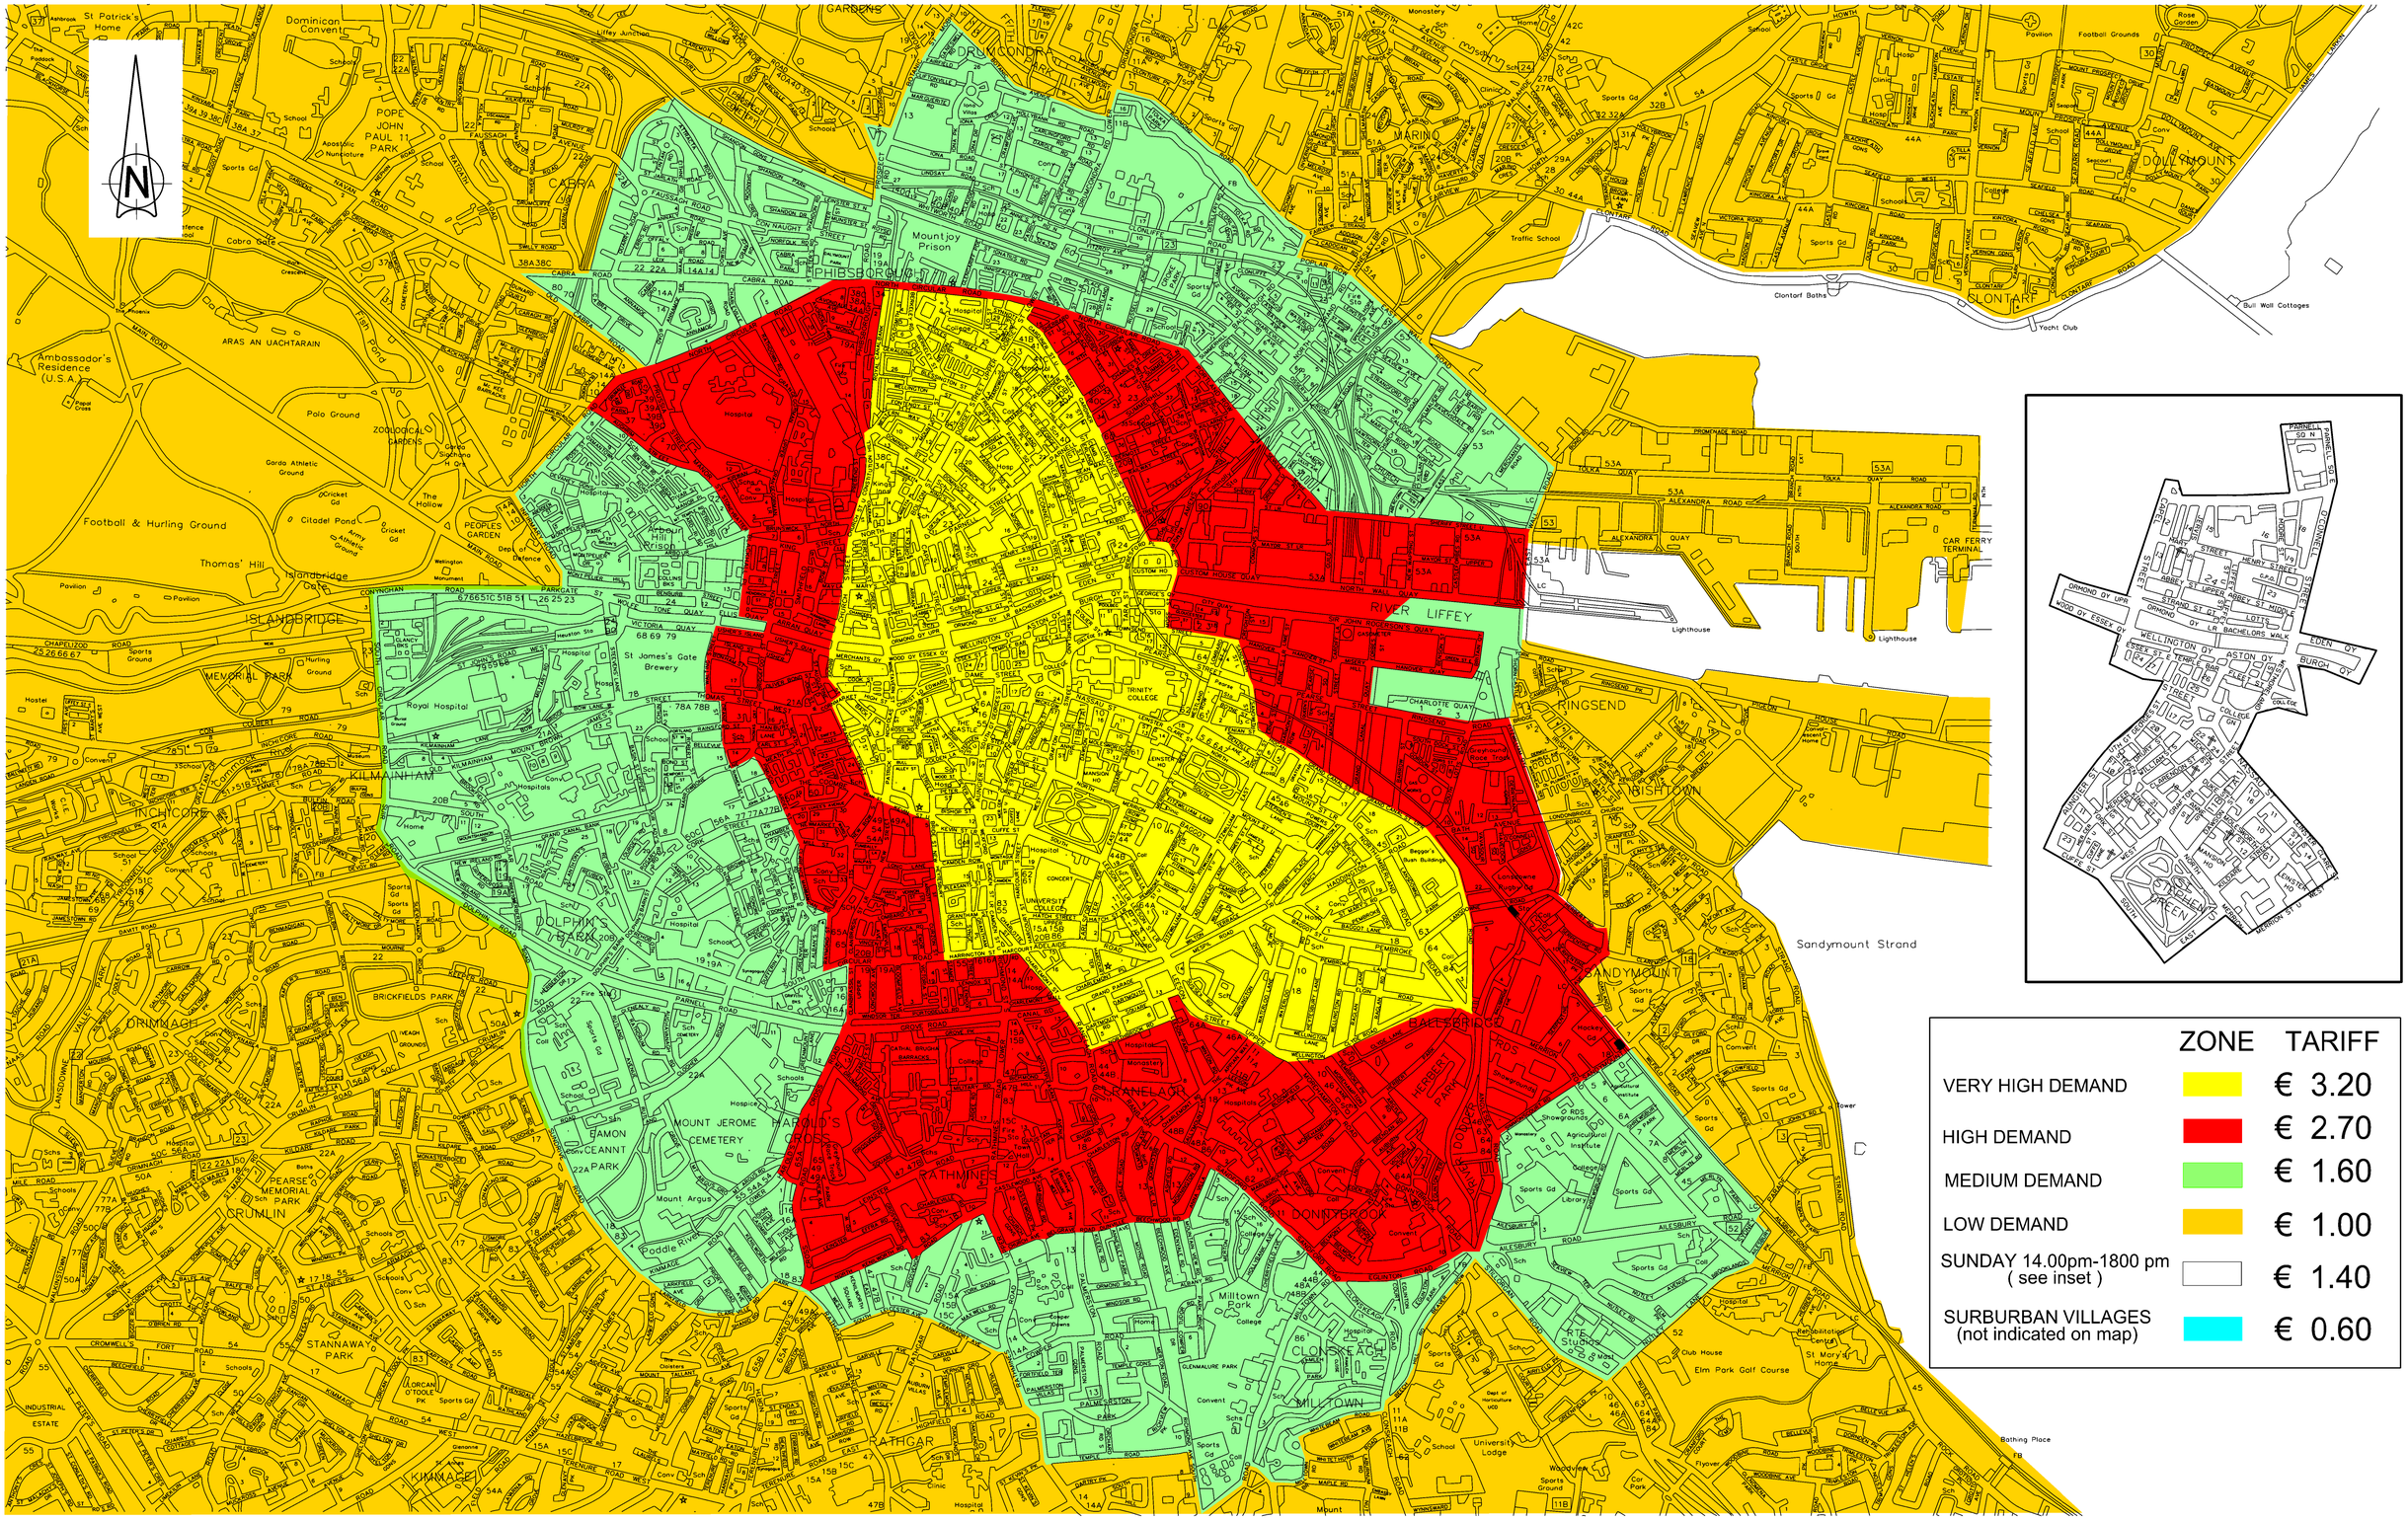

Comhairle Cathrach Bhaile Átha Cliath
Dublin City Council

DUBLIN CITY COUNCIL
Comhairle Chathair Bhaile Atha Cliath
ENVIRONMENT & TRANSPORTATION DEPT
CIVIC OFFICES
WOOD QUAY., DUBLIN 8.

BRENDAN O BRIEN
ACTING EXECUTIVE MANAGER TRAFFIC

NOTES

1. © *Ordnance Survey Ireland. All rights reserved. License number 2017/23/CCMA/DublinCityCouncil*

SHADE INDEX

LEGEND

No.	Revision	Date	By	Chk'd	App'd
	Draft		TMcL	Draft	Draft
	Stage		Date		App'd
	PRELIMINARY				
	APPROVAL				
	TENDER				
	CONSTRUCTION				

Project Title
DUBLIN CITY COUNCIL
PARKING TARIFF REVIEW 2019

Drawing Title
PROPOSED PARKING TARIFFS

Designed:		CAD File:	Sheet
Drawn:	L.H.	Job No: 08-01-2019	
Checked:	D.S.	Scale: N.T.S.	Drawing No: RT5224-001
Approved:	D.S.,	Date: 11-01-2019	Rev: